Plans - Existing Program

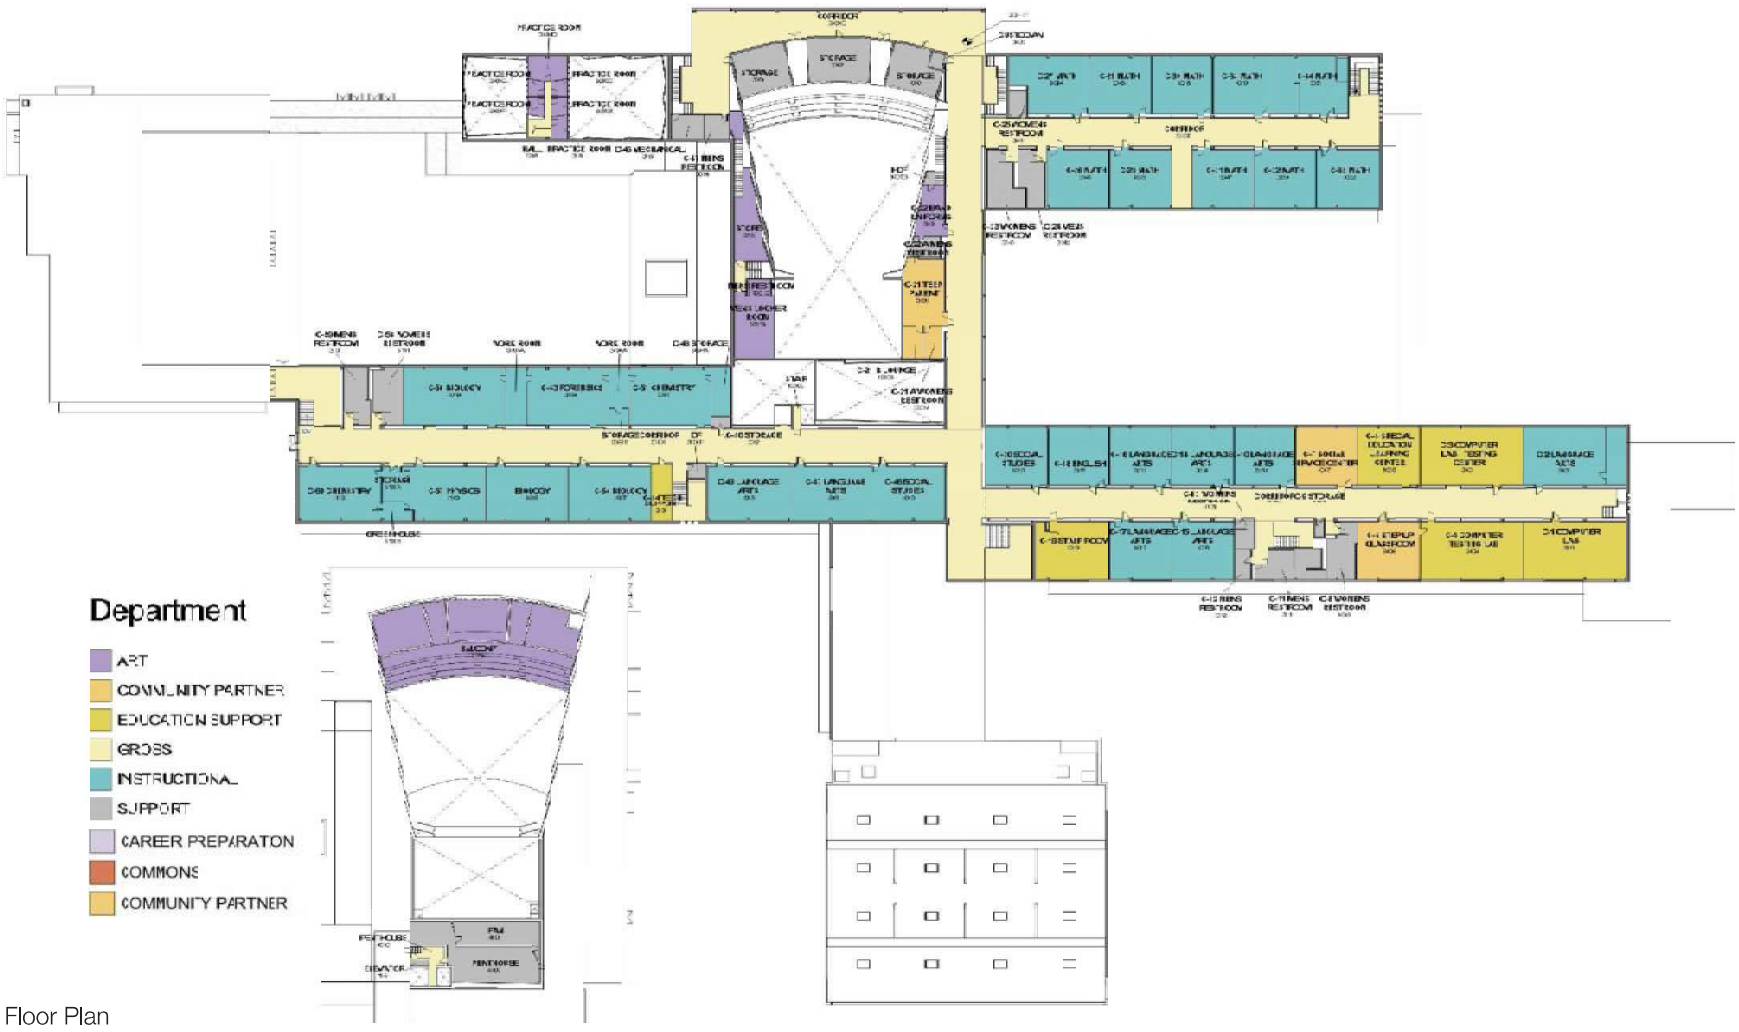

Upper Floor Plan

Main Floor Plan

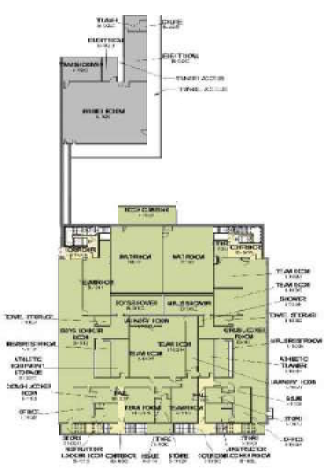

Lower Basement Plan

Upper Basement Plan

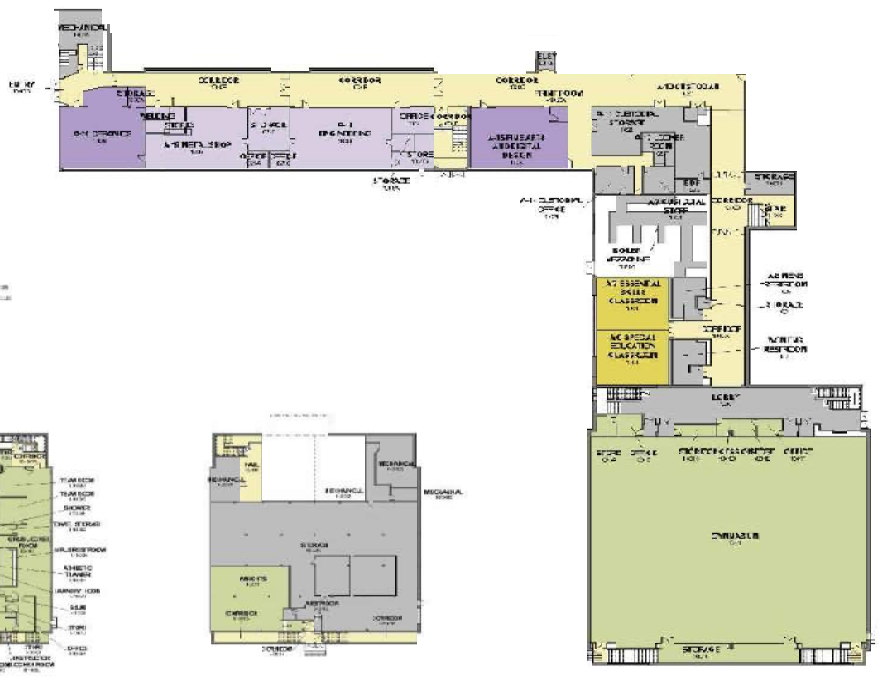

Lower Floor Plan

Plans - Existing, Renovation + New

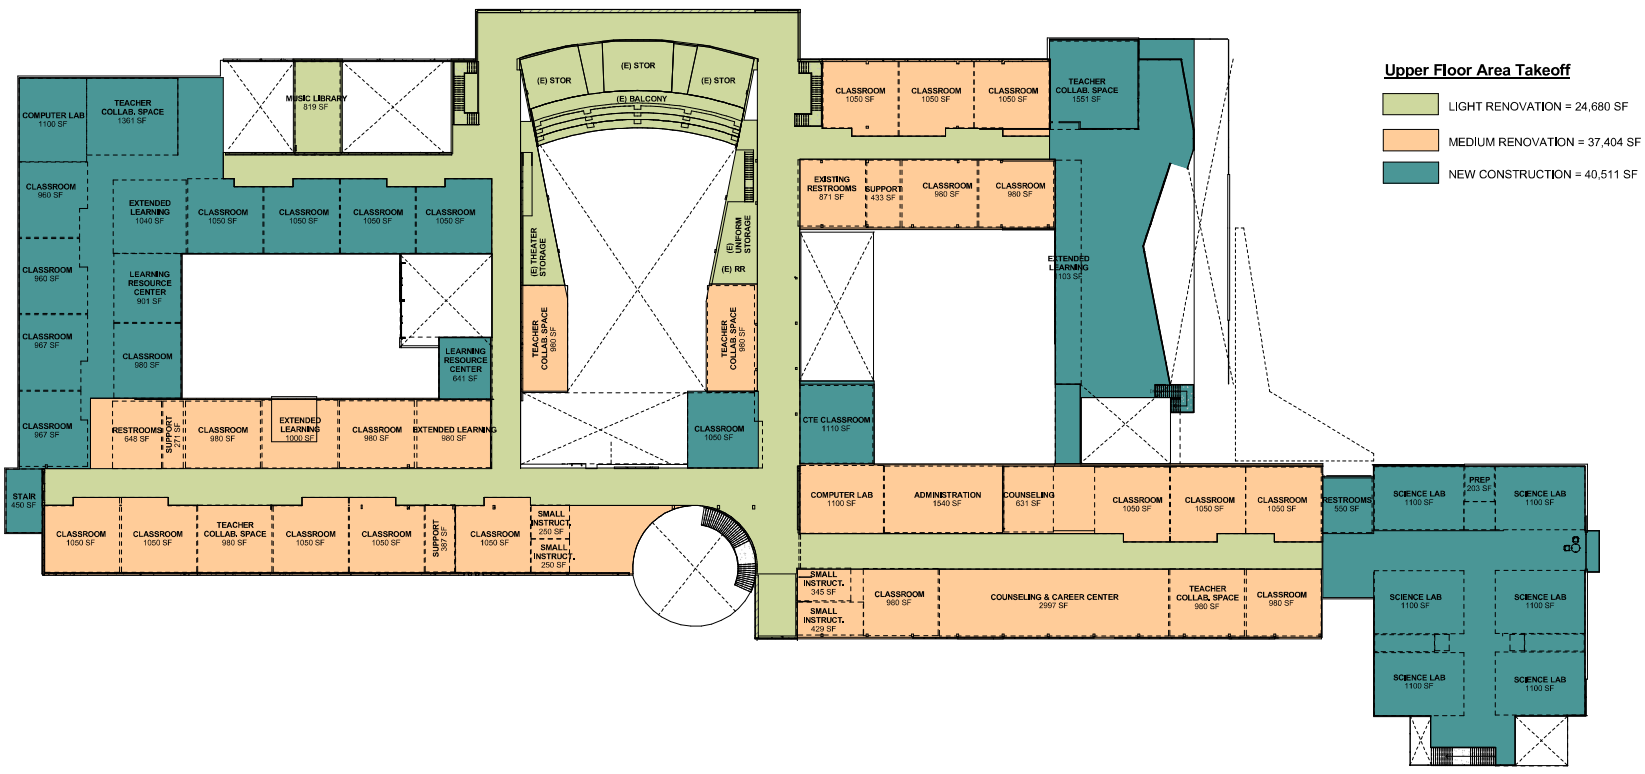

Upper Floor Plan

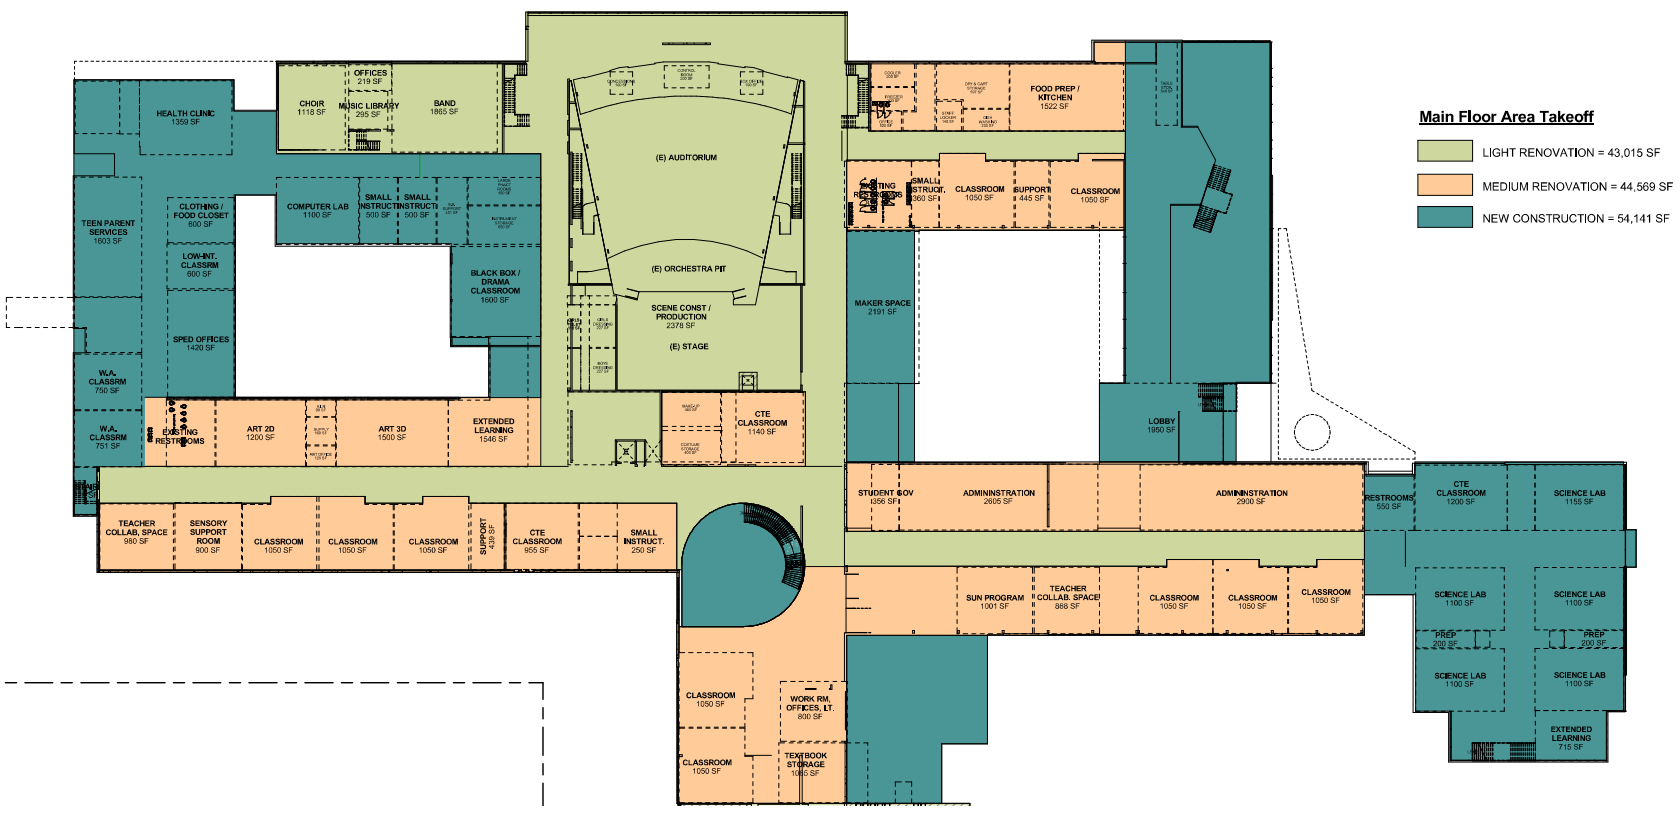

Main Floor Plan

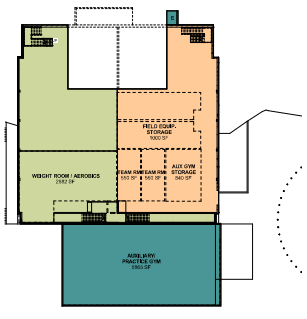

Lower Basement Plan

Upper Basement Plan

Lower Floor Plan

Basement-2 Area Takeoff

LIGHT RENOVATION = 8,089 SF
MEDIUM RENOVATION = 7,251 SF
NEW CONSTRUCTION = 5,972 SF

Basement-1 Area Takeoff

LIGHT RENOVATION = 4,835 SF
MEDIUM RENOVATION = 14,419 SF
NEW CONSTRUCTION = 2,985 SF

Lower Floor Area Takeoff

LIGHT RENOVATION = 12,038 SF
MEDIUM RENOVATION = 28,866 SF
NEW CONSTRUCTION = 1,725 SF

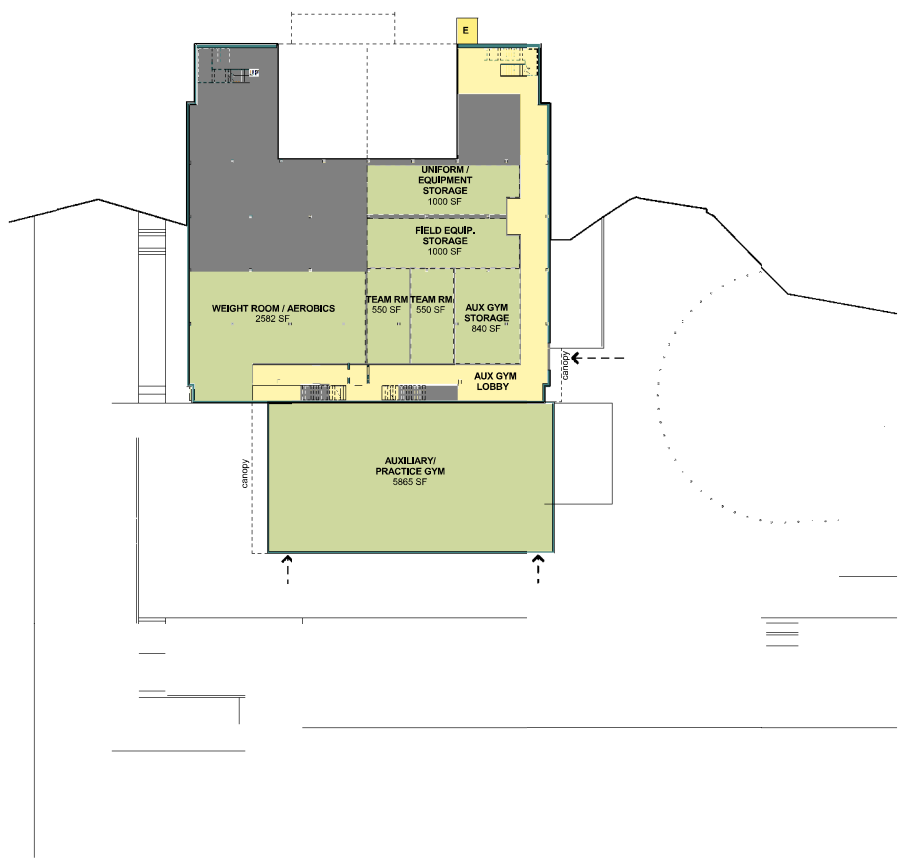

1 P2.02 Basement-2 Floor Plan
1" = 20'-0"

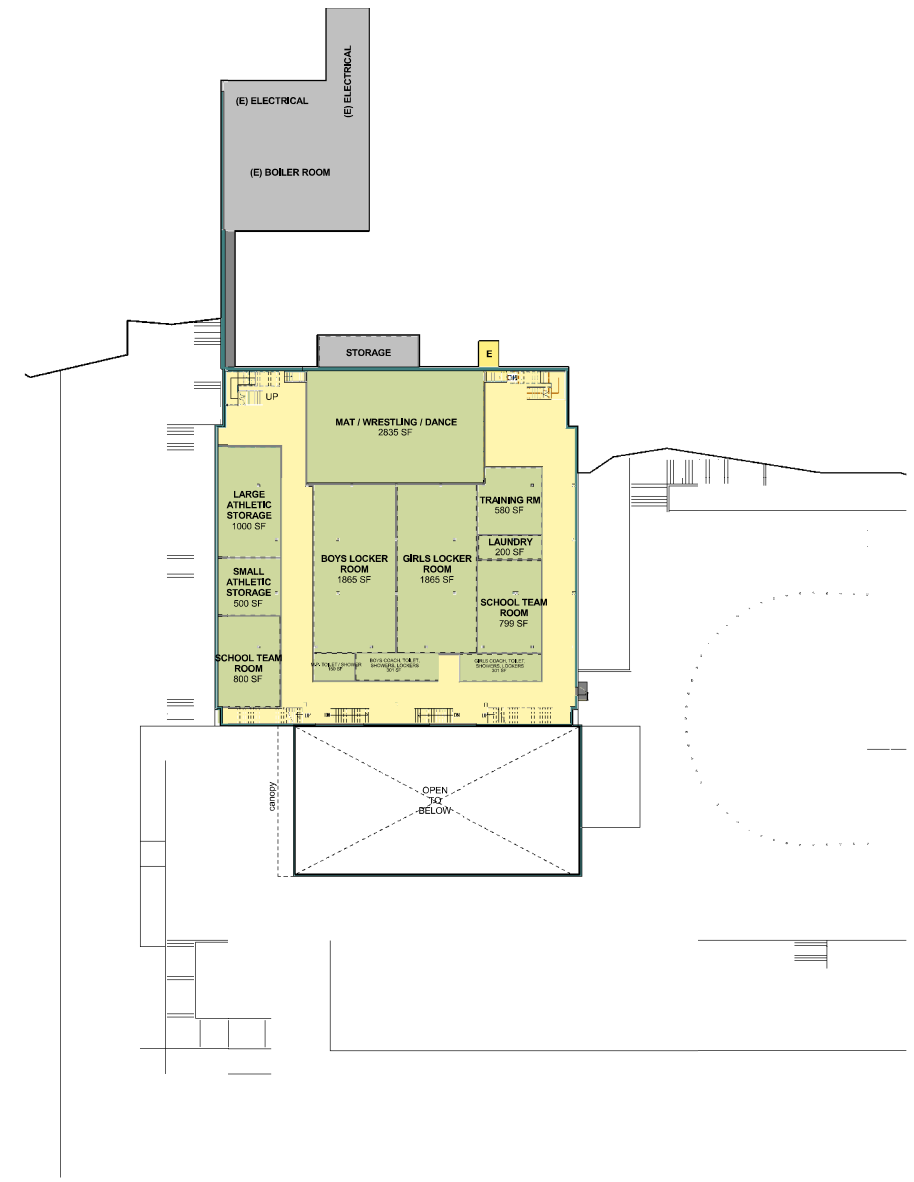

2 P2.02 Basement-1 Floor Plan
1" = 20'-0"

0 10 20 40 FT

Madison High School Master Plan
05.23.2016

Basement Floor Plans - Preferred Option

opsis architecture | DAO architecture

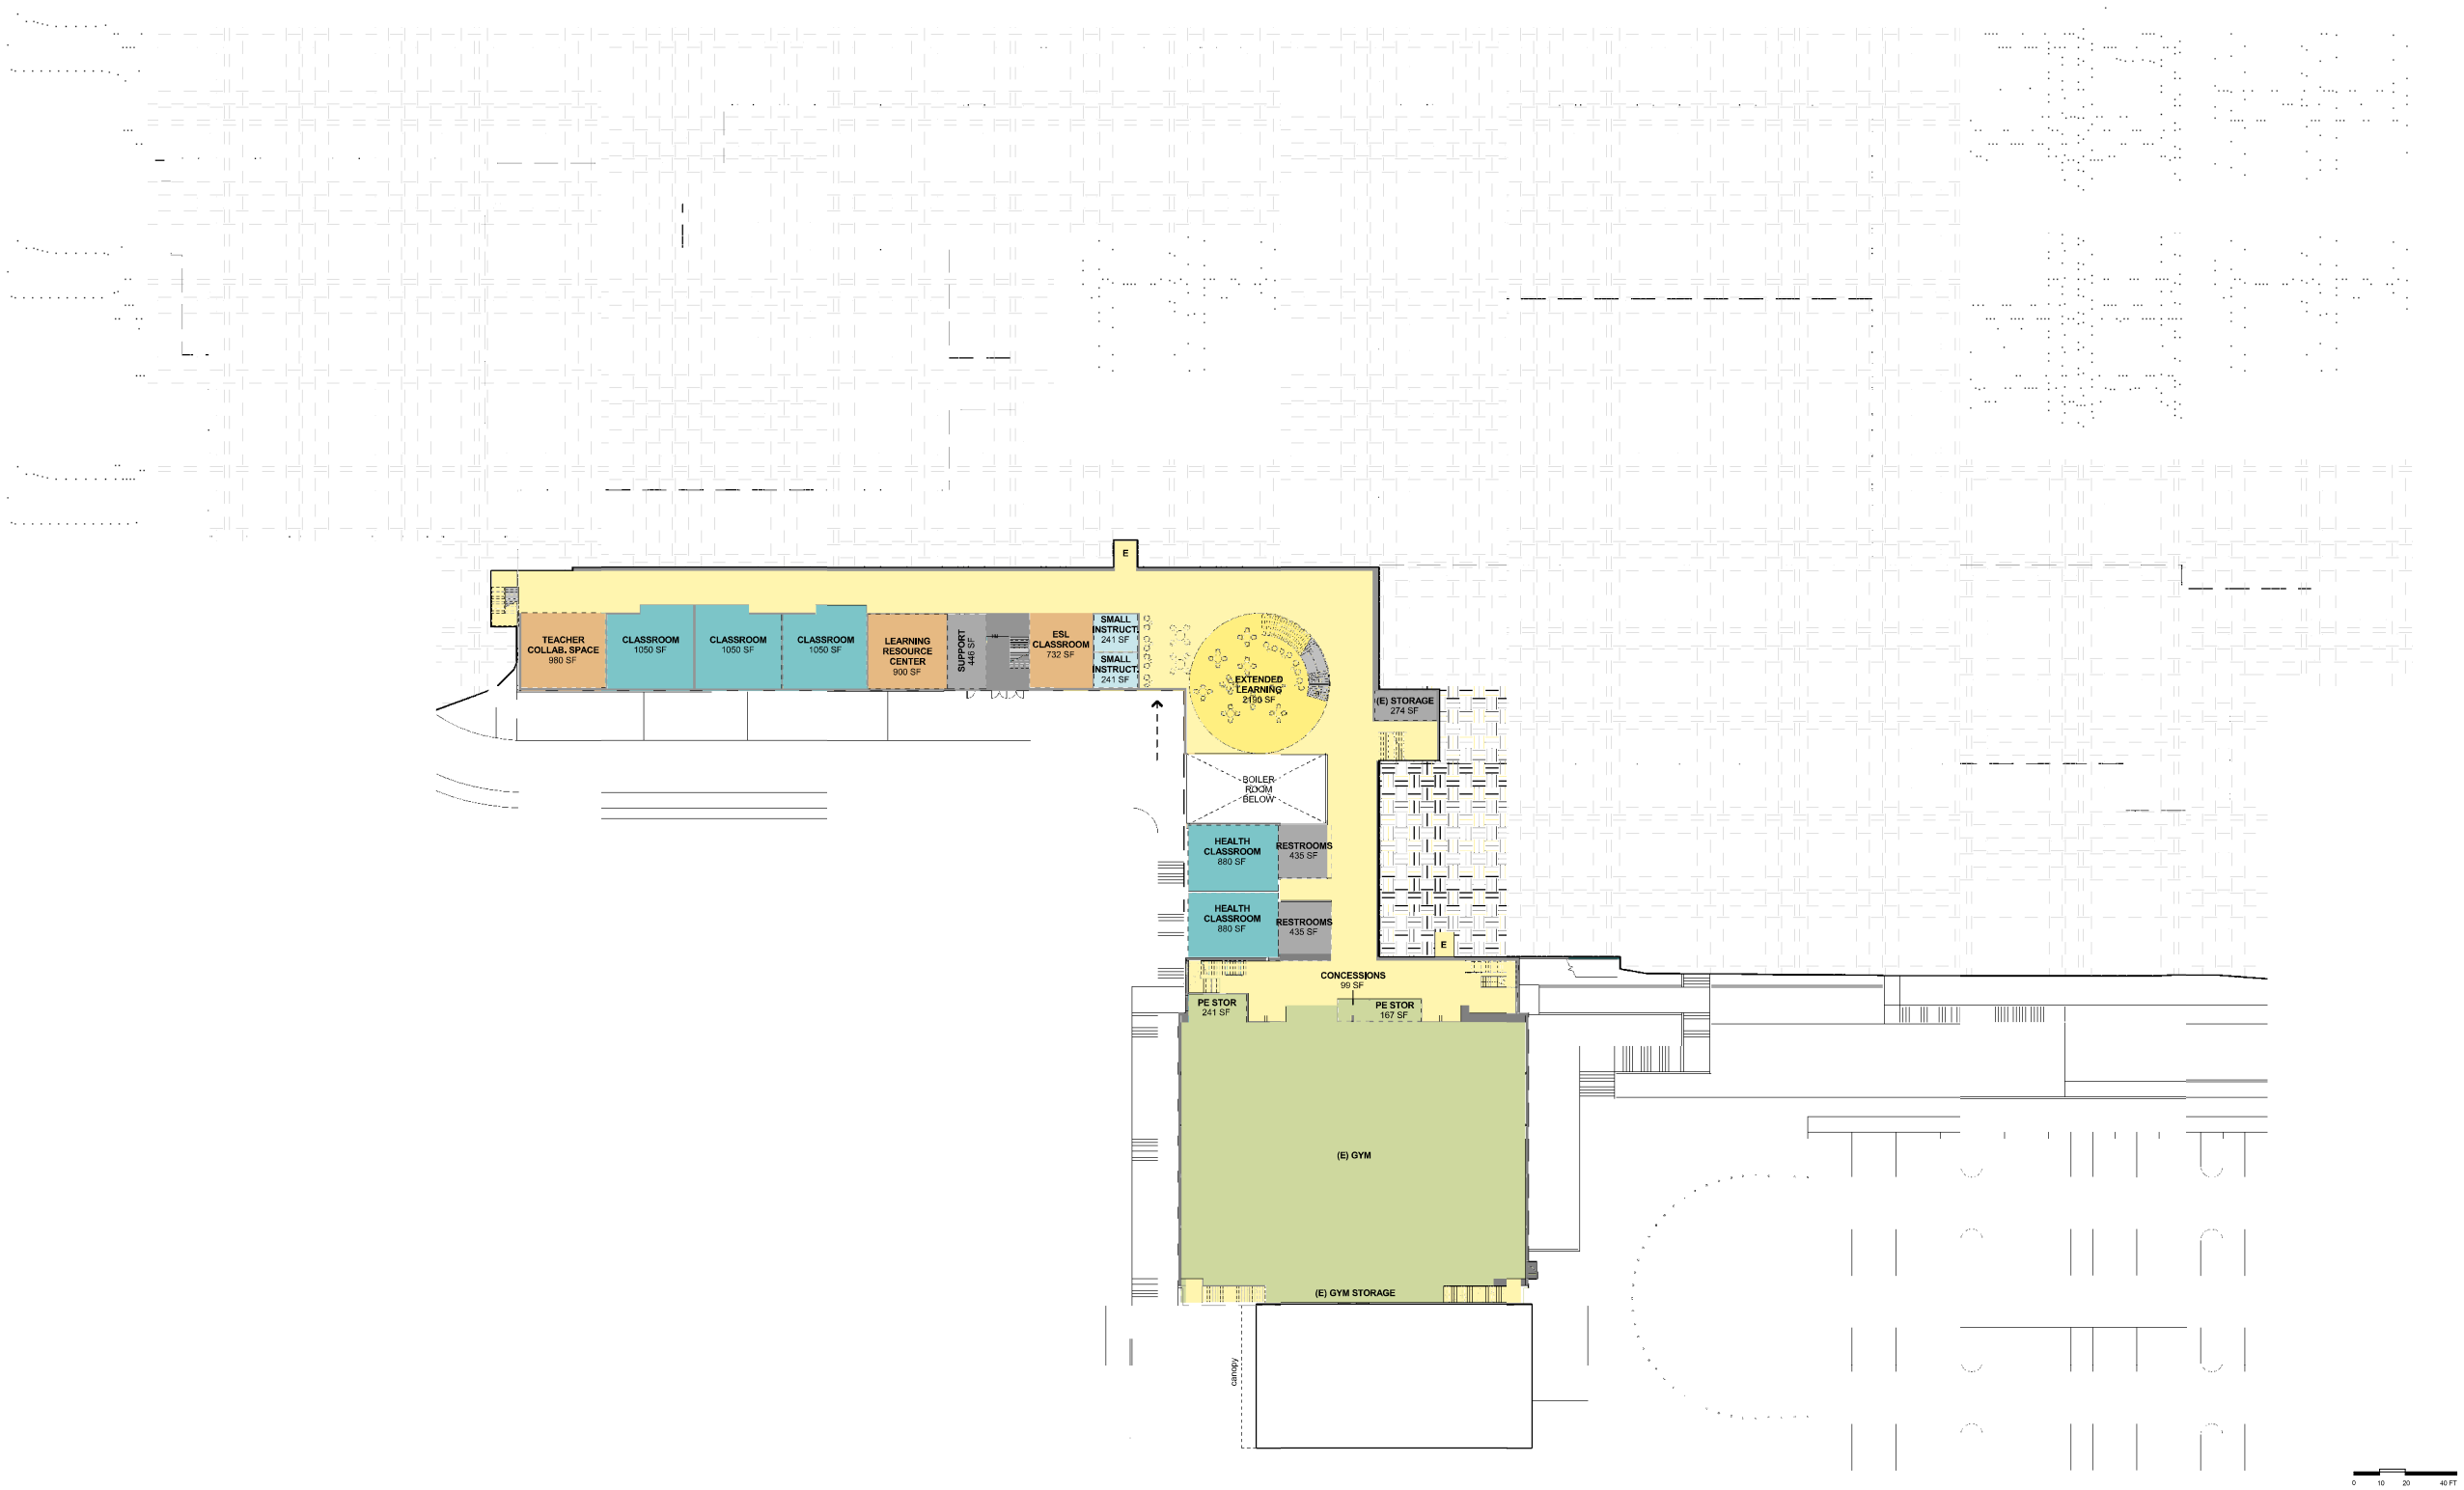

Madison High School Master Plan
05.23.2016

Lower Floor Plan - Preferred Option

opsis architecture | DAO architecture

Madison High School Master Plan
05.23.2016

Main Floor Plan - Preferred Option

opsis architecture | DAO architecture

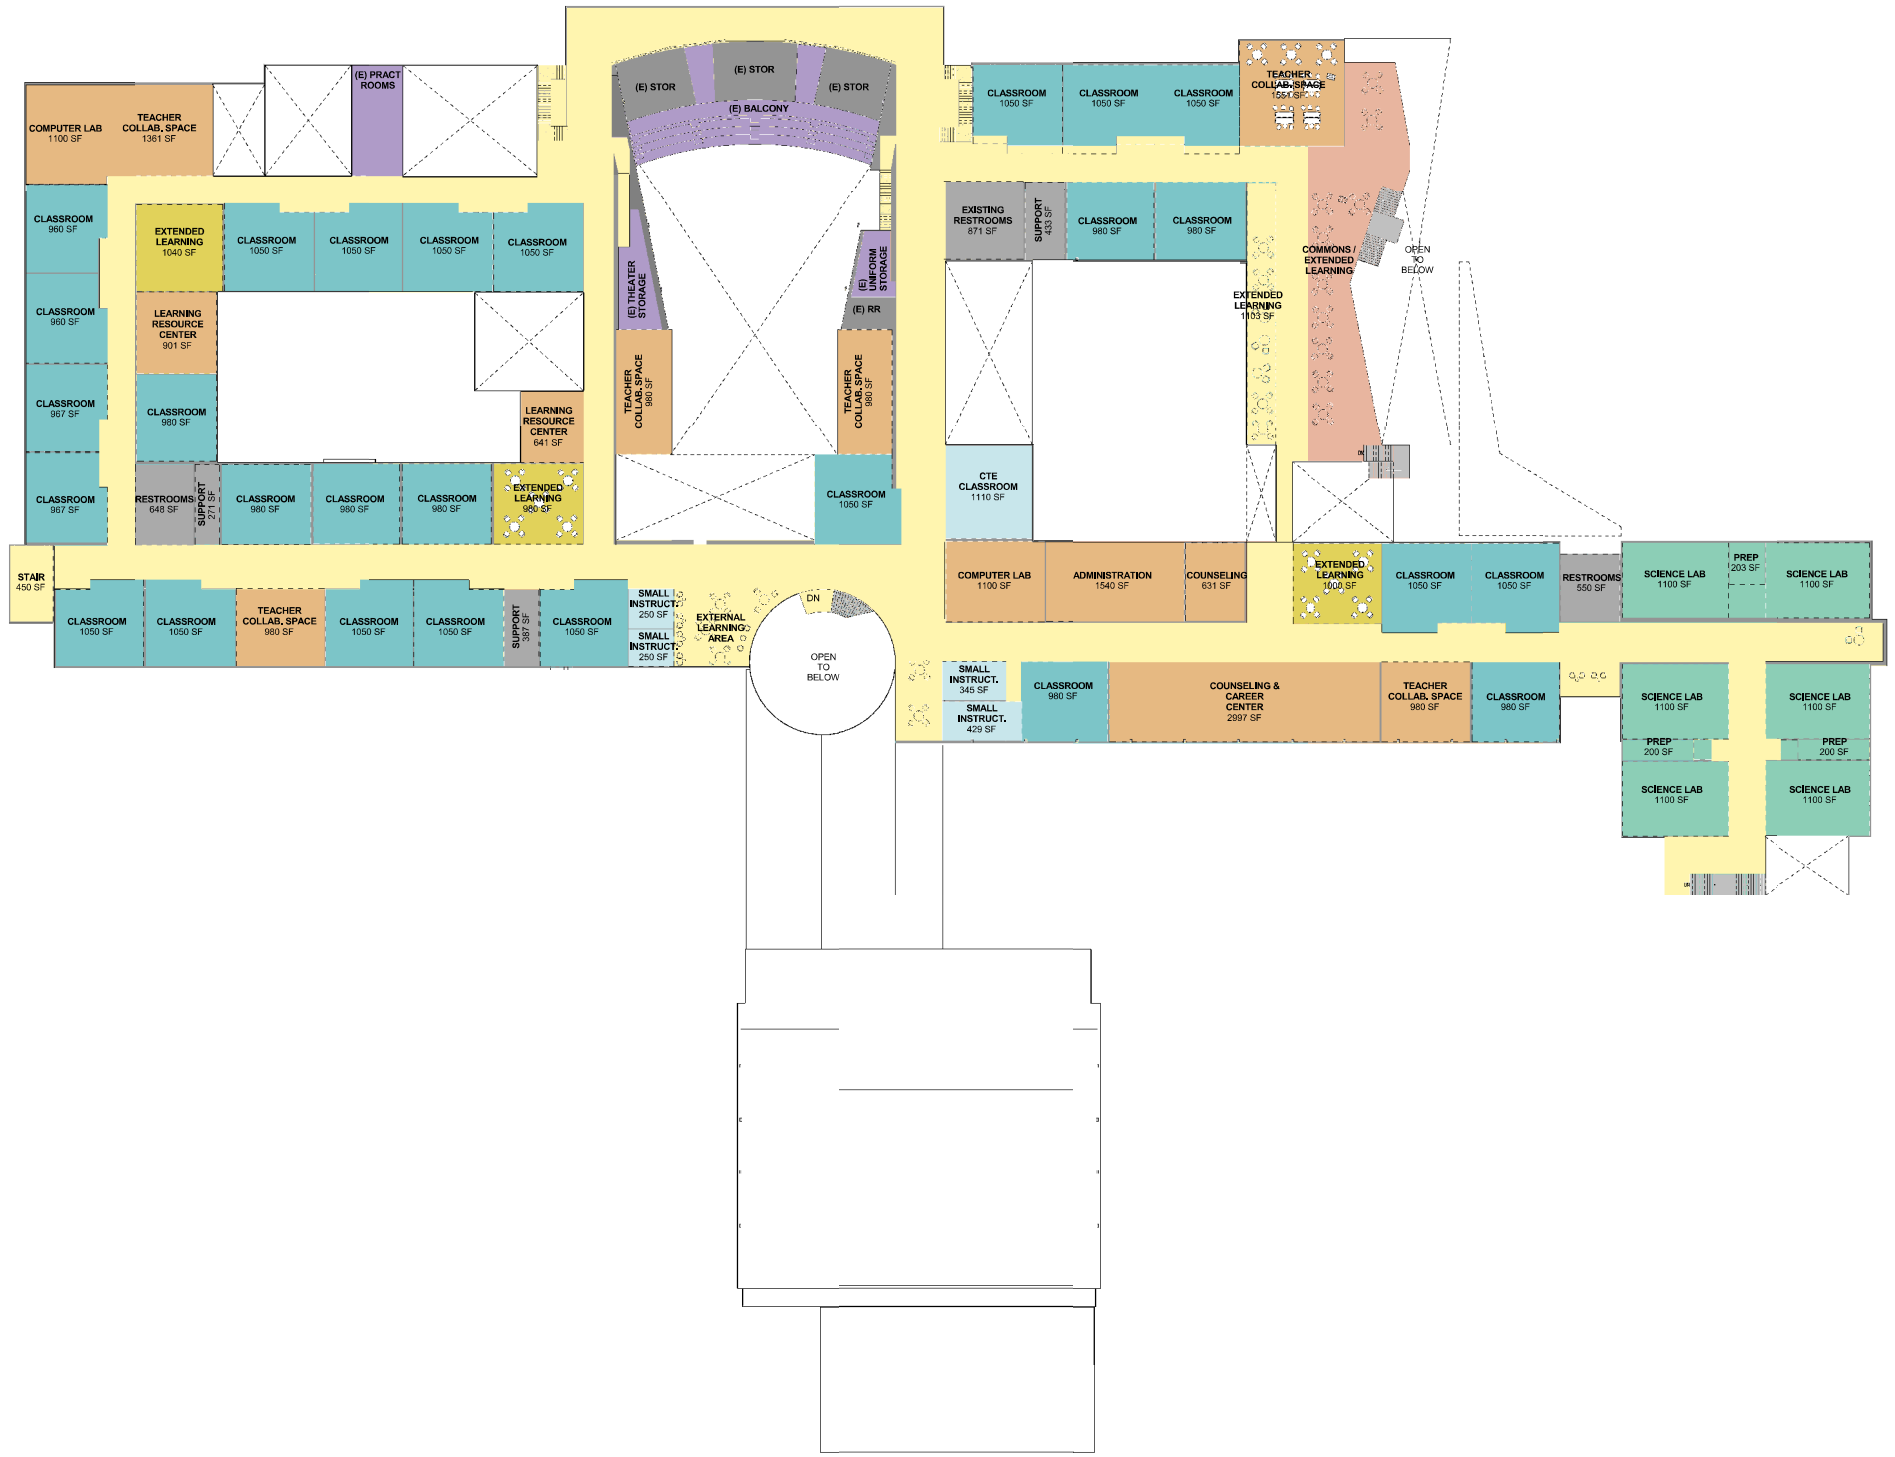

Madison High School Master Plan
05.23.2016

Upper Floor Plan - Preferred Option

opsis architecture | DAO architecture

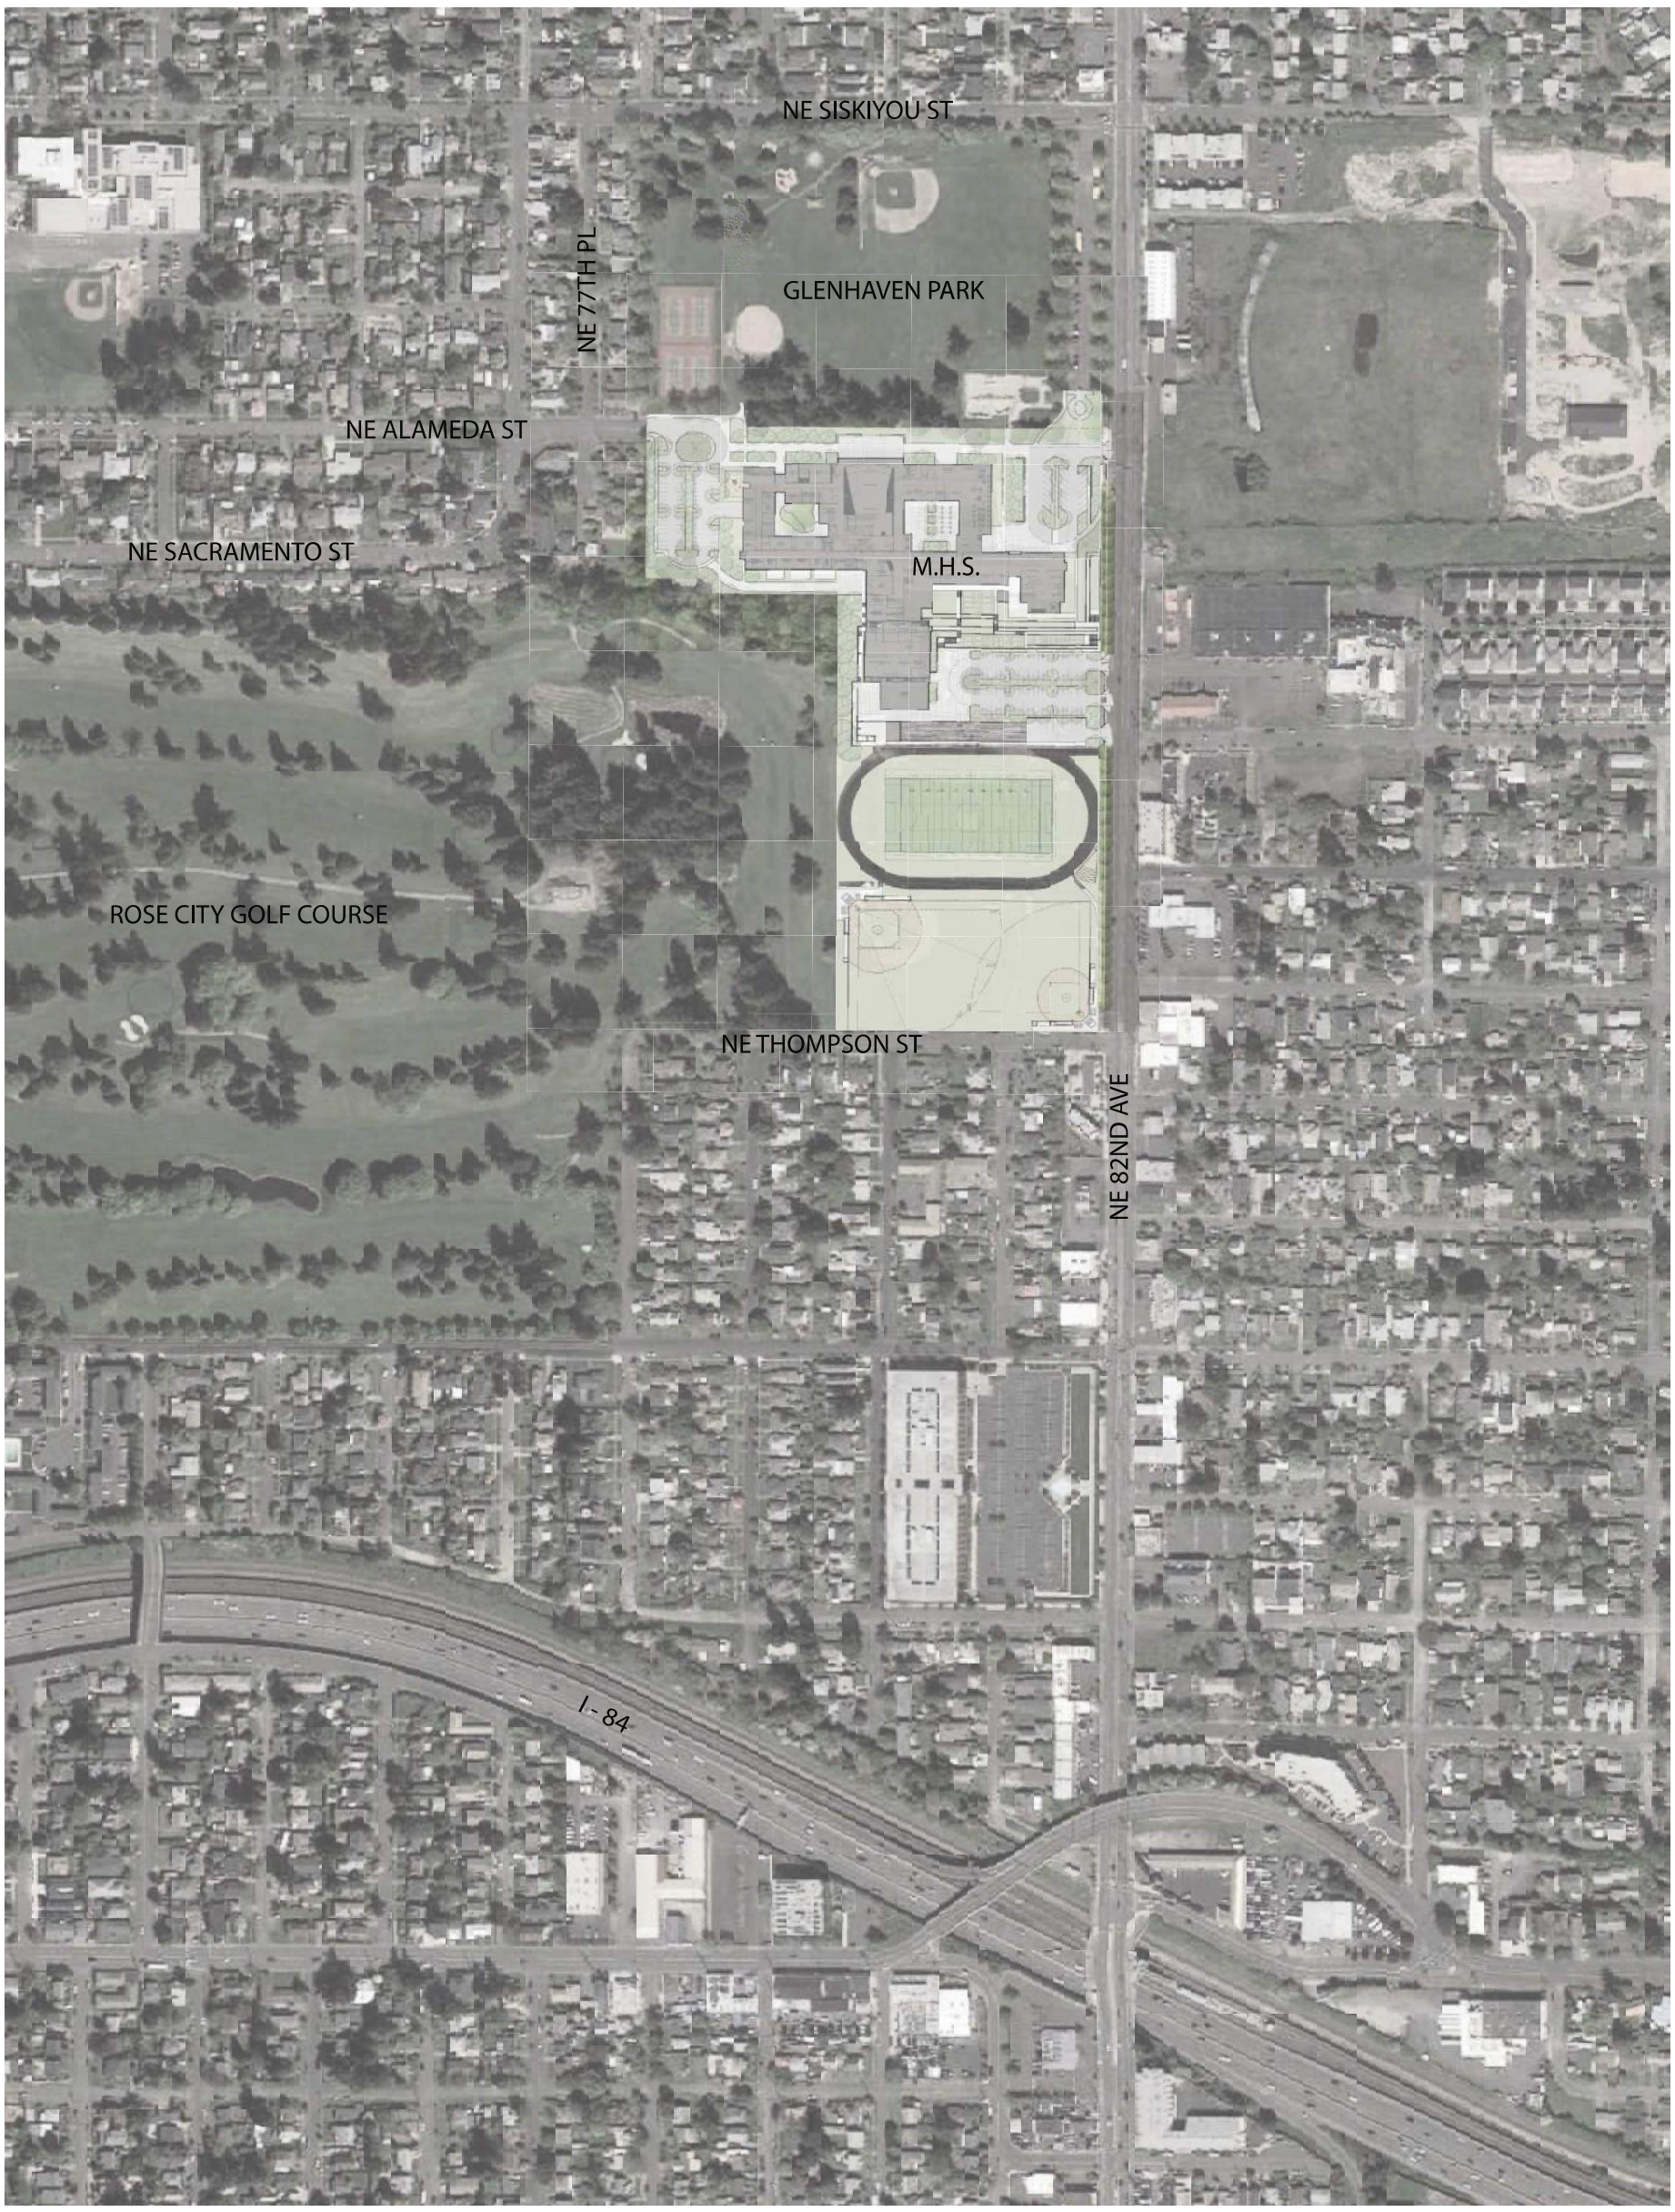
NE SISKIYOU ST
NE 77TH PL
GLENHAVEN PARK
NE ALAMEDA ST
NE SACRAMENTO ST
M.H.S.
ROSE CITY GOLF COURSE
NE THOMPSON ST
NE 82ND AVE
I-84

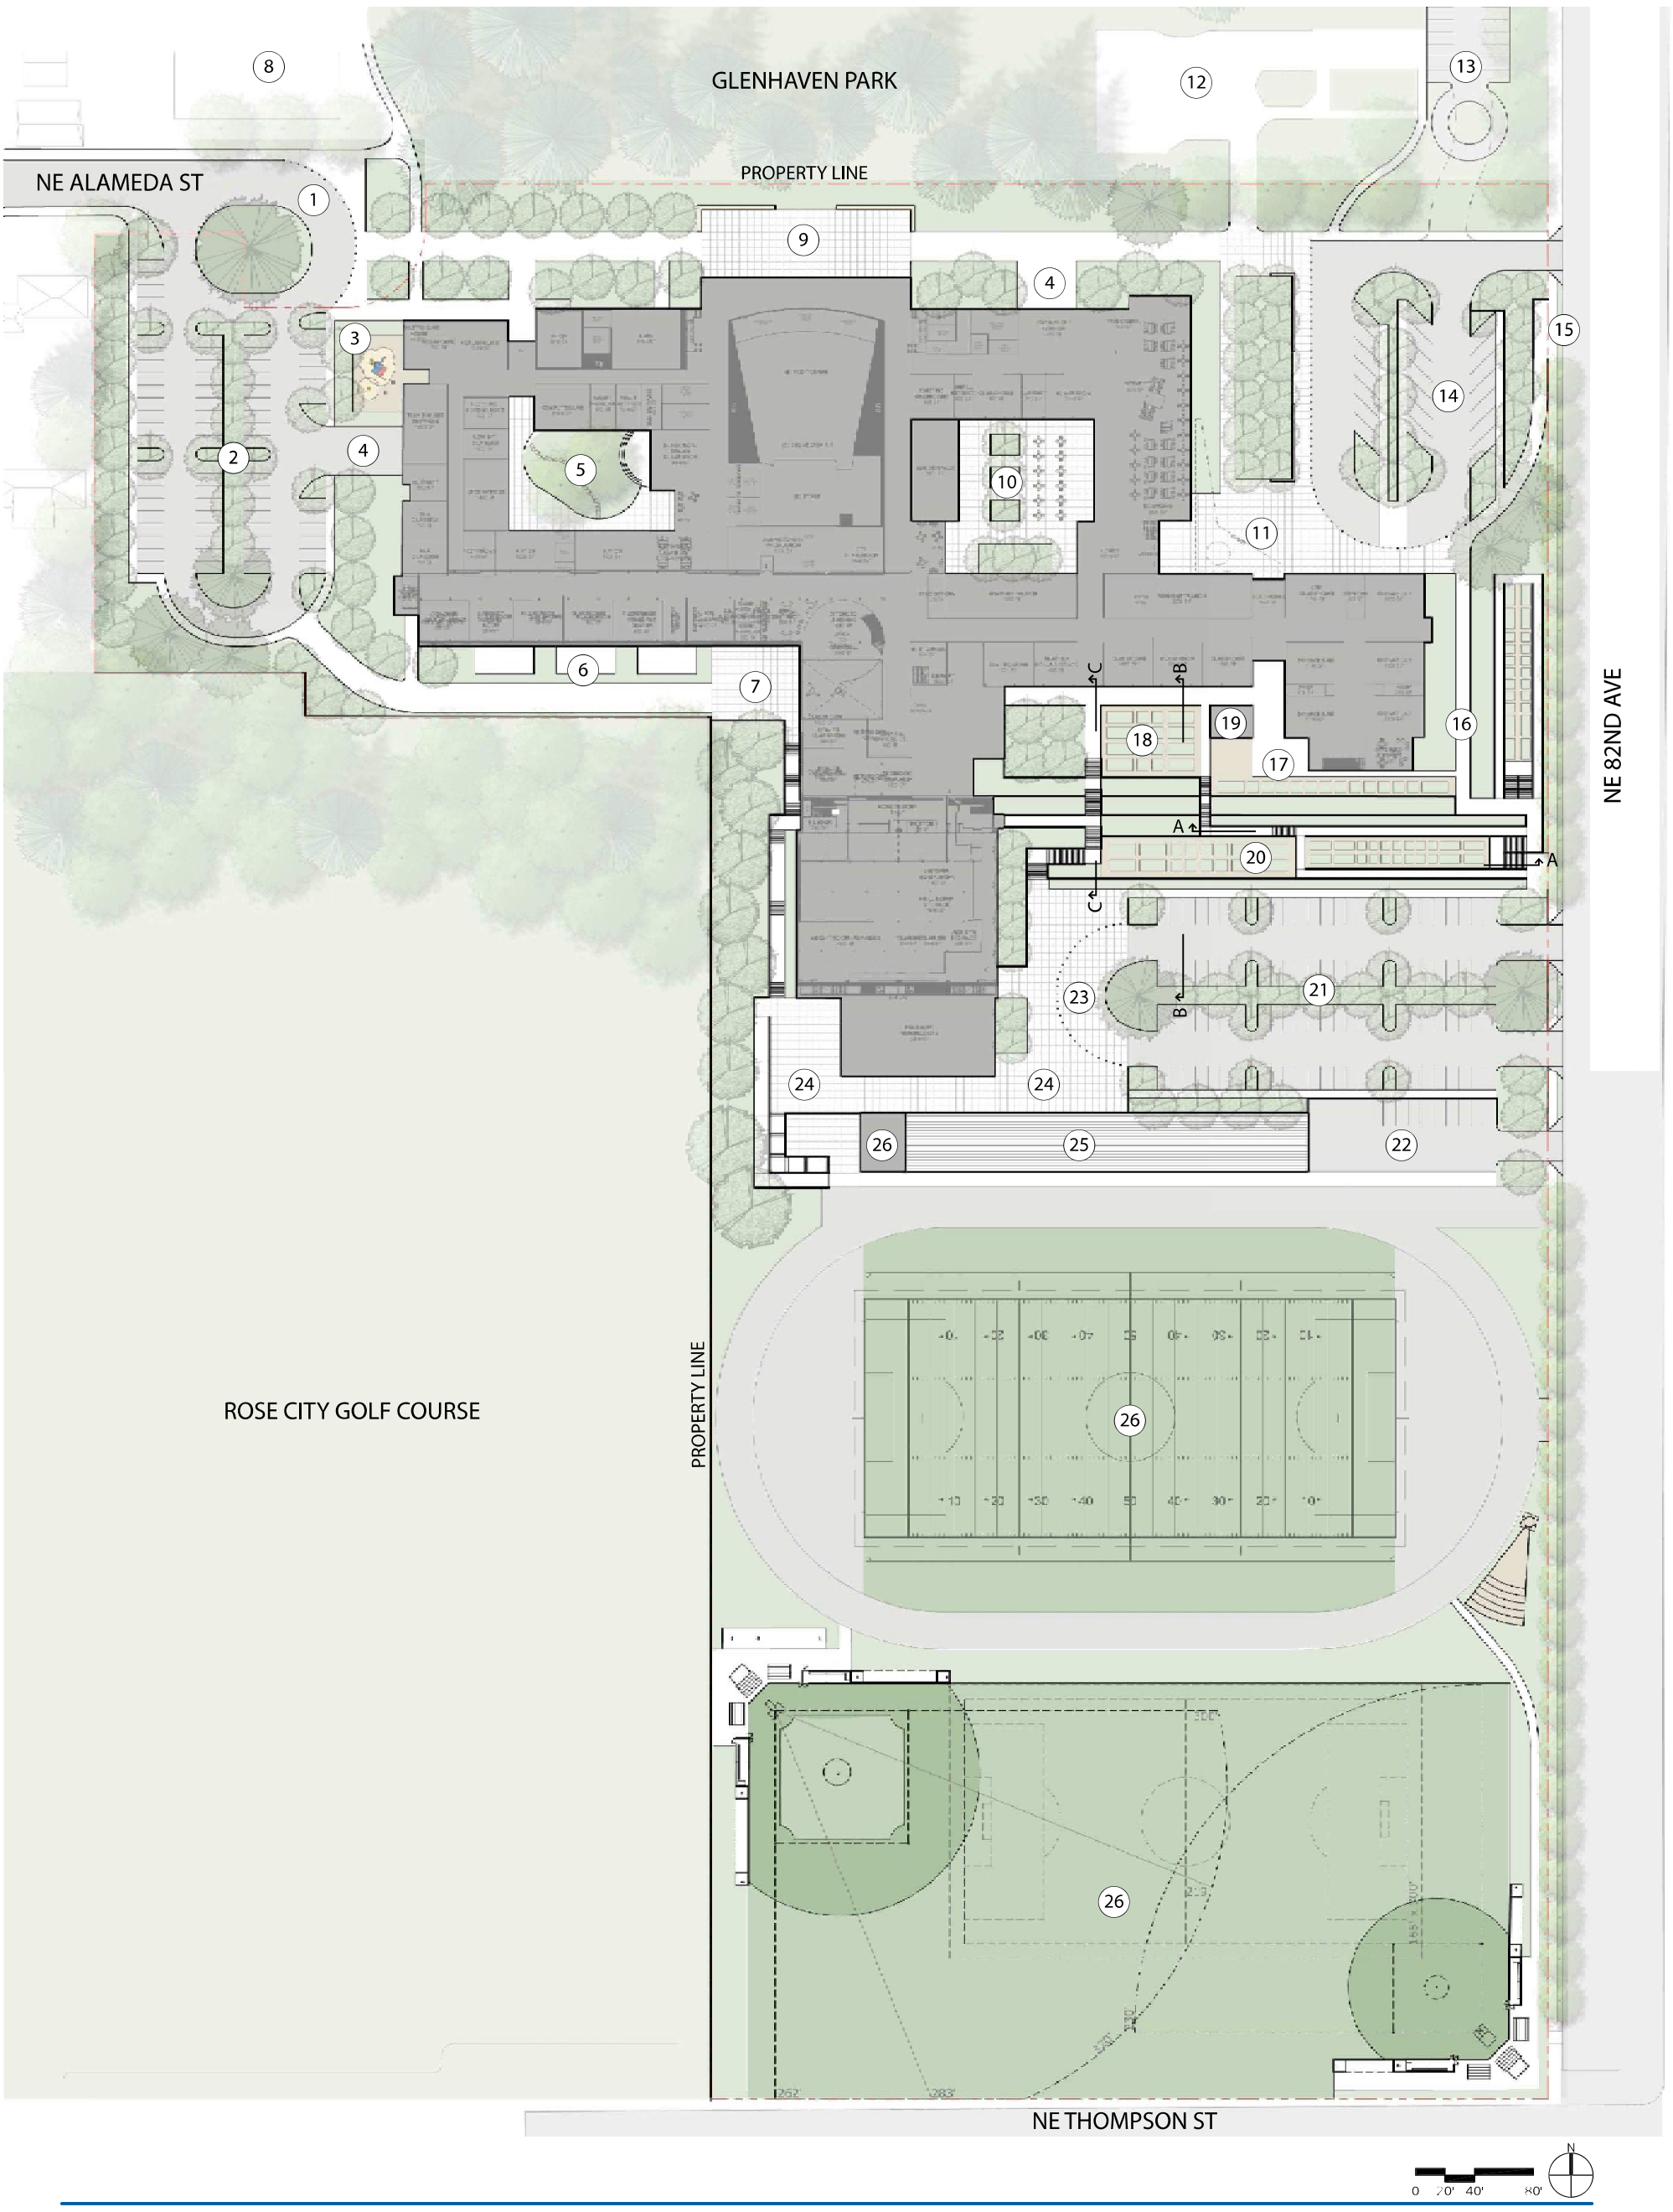

Madison High School Master Plan

Open House
05.23.2016

Mayer/Reed | opsis architecture | DAO architecture

Plan Legend:

1. SPED Bus Drop-Off
2. West Parking Area (70 spaces)
3. Childcare Play Area
4. Service Access: Loading / Unloading, Waste Pick-up
5. Arts Courtyard
6. Outdoor Learning
7. 'Crossroads' Plaza
8. Existing Tennis Courts
9. Theater Plaza
10. Commons Plaza
11. Main Entry Plaza and Drop-Off
12. Existing Skate Park
13. Existing Glenhaven Park Parking Area with Traffic Turnaround
14. East Parking Area (21 spaces)
15. Transit Stop
16. Terraced Hillside with ADA Access from NE 82nd
17. Science Plaza
18. Learning Garden
19. Greenhouse
20. Community Gardens
21. South Parking Area (100 spaces)
22. Van Parking and Service Access
23. Athletics Bus Drop-Off
24. Athletics Plaza
25. Grandstands
26. Restroom and Concessions Building
27. Synthetic Turf

校区规划的组成部分：

1. SPED巴士落客处
2. 西停车场（70个停车位）
3. 保育游乐区
4. 服务通道：装载/卸载、废料收集
5. 庭院艺术
6. 户外教室
8. 室外网球场
9. 剧院广场
10. 公共庭院
11. 主入口广场和落客处
12. 室外滑板公园
13. 室外PP＆R停车场
14. 东停车场（21个停车位）
18. 学习花园
19. 学习花园
20. 社区花园
21. 南停车场（100个停车位）
22. 服务通道：装载/卸载、废料收集
23. 竞技广场和落客处

Các bộ phận của kế hoạch:

1. Nơi xe bus thả người SPED
2. Bãi Đậu Xe phía Tây (70 chỗ)
3. Khu vực vui chơi & chăm sóc trẻ em
4. Lối tiếp nhận các dịch vụ: chất hàng/dỡ hàng, lấy các loại rác thải
5. Sân nghệ thuật
6. Lớp Học ngoài trời
8. Ex. Sân chơi Tennis
9. Nhà hát Plaza
10. Sân chơi cộng đồng
11. Lối vào chính của tòa nhà và nơi thả người
12. Ex. Công viên trượt băng
13. Ex. Bãi Đậu Xe PP&R
14. Bãi Đậu xe phía Đông (21 chỗ)
18. Các khu vườn học tập
20. Các khu vườn cộng đồng
21. Bãi Đậu Xe phía Nam (100 chỗ)
22. Nơi đậu các xe Van lớn
23. Khu vực tòa nhà thể thao và nơi thả người

Составляющие генерального плана:

1. Место высадки из автобусов специального образования
2. Западная парковка (на 70 мест)
3. Место присмотра за детьми
4. Доступ к служебной парковке: Погрузка/разгрузка, Погрузка отходов
5. Внутренний дворик для искусств
6. Класс обучения на природе
8. Существующий теннисный корт
9. Театральная площадка
10. Общий внутренний двор
11. Главный вход и место высадки ученико
12. Существующий парк для катания на скейтбордах
13. Существующая парковка PP&R
14. Восточная парковка (на 21 мест)
18. Огороды для обучения садоводству
20. Общественные огороды
21. Южная парковка (на 100 мест)
22. Парковка для минивэнов
23. Место занятий лёгкой атлетикой и место высадки учеников

Plano de Sitio-Componentes:

1. Bus SPED – Bajada Especial
2. Estacionamiento Oeste (70 espacios)
3. Guardería Infantil – Área de Juegos
4. Acceso de Servicio: Carga/Descarga, Recojo de Basura
5. Campo de Arte
6. Aula al Aire Libre
8. Cancha de Tenis
9. Plaza del Auditorio
10. Zona de Recreación Pasiva
11. Ingreso Principal – Plaza y Bajada de Alumnos
12. Parque de "Skateboard"
13. Estacionamiento de PP&R
14. Estacionamiento Este (21 espacios)
18. Jardines – Aprendizaje
20. Jardines Comunales
21. Estacionamiento Sur (100 espacios)
22. Estacionamiento de Camionetas
23. Plaza Atlética y Bajada de Alumnos

Qeybaha ay Ka Kooban Tahay Qorshaha Goobtu:

1. Goobta ay Baska kaga degaan SPED (Ardeyda Waxbarashada Gaarka ah)
2. Goobta Baabuurta La Dhigto Galbeedka (70 boos)
3. Goobta ay Caruurta Xannaanadu Ku Ciyaaraan
4. Irida Addeegyada: Raris/Dejin,Qashinka Laga Raro
5. Barxadda Farashaxanka
6. Fasalada Bannaanka
8. Garoonkii hore ee Tennis-ka
9. Tiyaatarka Plaza
10. Goob La Wadaagayo
11. Irida Laga Soo Galo Plaza iyo Meesha Gaadiidka Lagaga Dego
12. Jardiinadii(Baark) hore ee Skate
13. Goobtii Hore Baabuurta la Dhigto PP&R
14. Gooobta Bari ee Baabuurta La Dhigto (21 boos)
18. Beeraha Barashada
20. Beeraha Bulshada
21. Goobta Koonfureed Baabuurta La Dhigto (100 boos)
22. Goobta La Dhigto Baabuurta Van-ka ah
23. Plaza Ciyaaraha Fudud iyo Goobta Laga Dego Gaadiidka

Section A

1/8″ = 1′-0″

Section B

1/8″ = 1′-0″

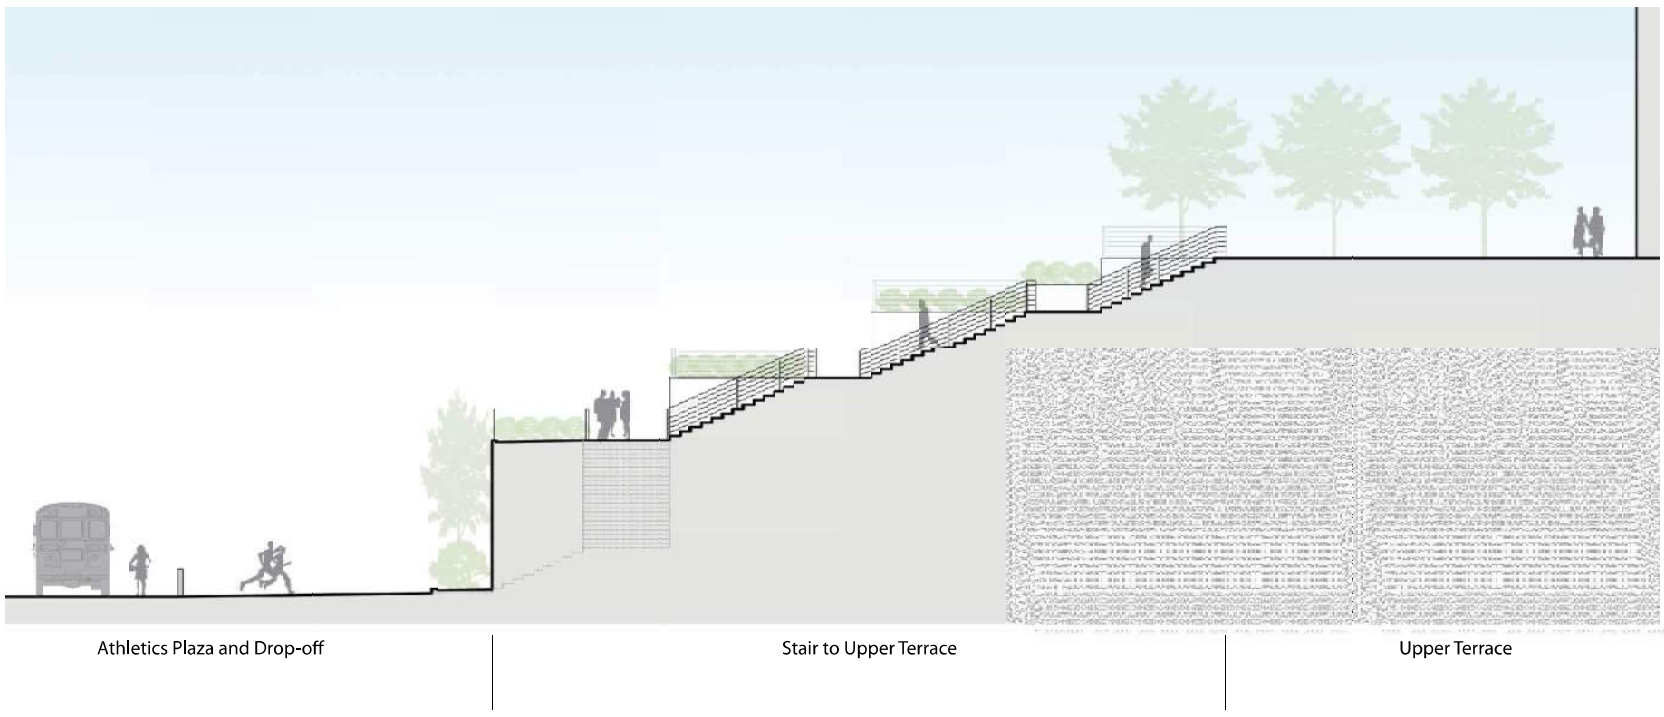

Section C

1/8″ = 1′-0″

Madison High School is...

Challenging
具有挑战性的 Thử thách

Community
社区 Cộng đồng

Supportive
支持的 Ủng hộ

Diverse
多种的 Đa dạng

Adaptable
具有适应性的 Có thể thích nghi

Creative
有创造力的 Sáng tạo

Safe
安全 An toàn

Interactive
互动的 Tương tác

Engaging
引人入胜的 Lôi cuốn

Concept Diagram

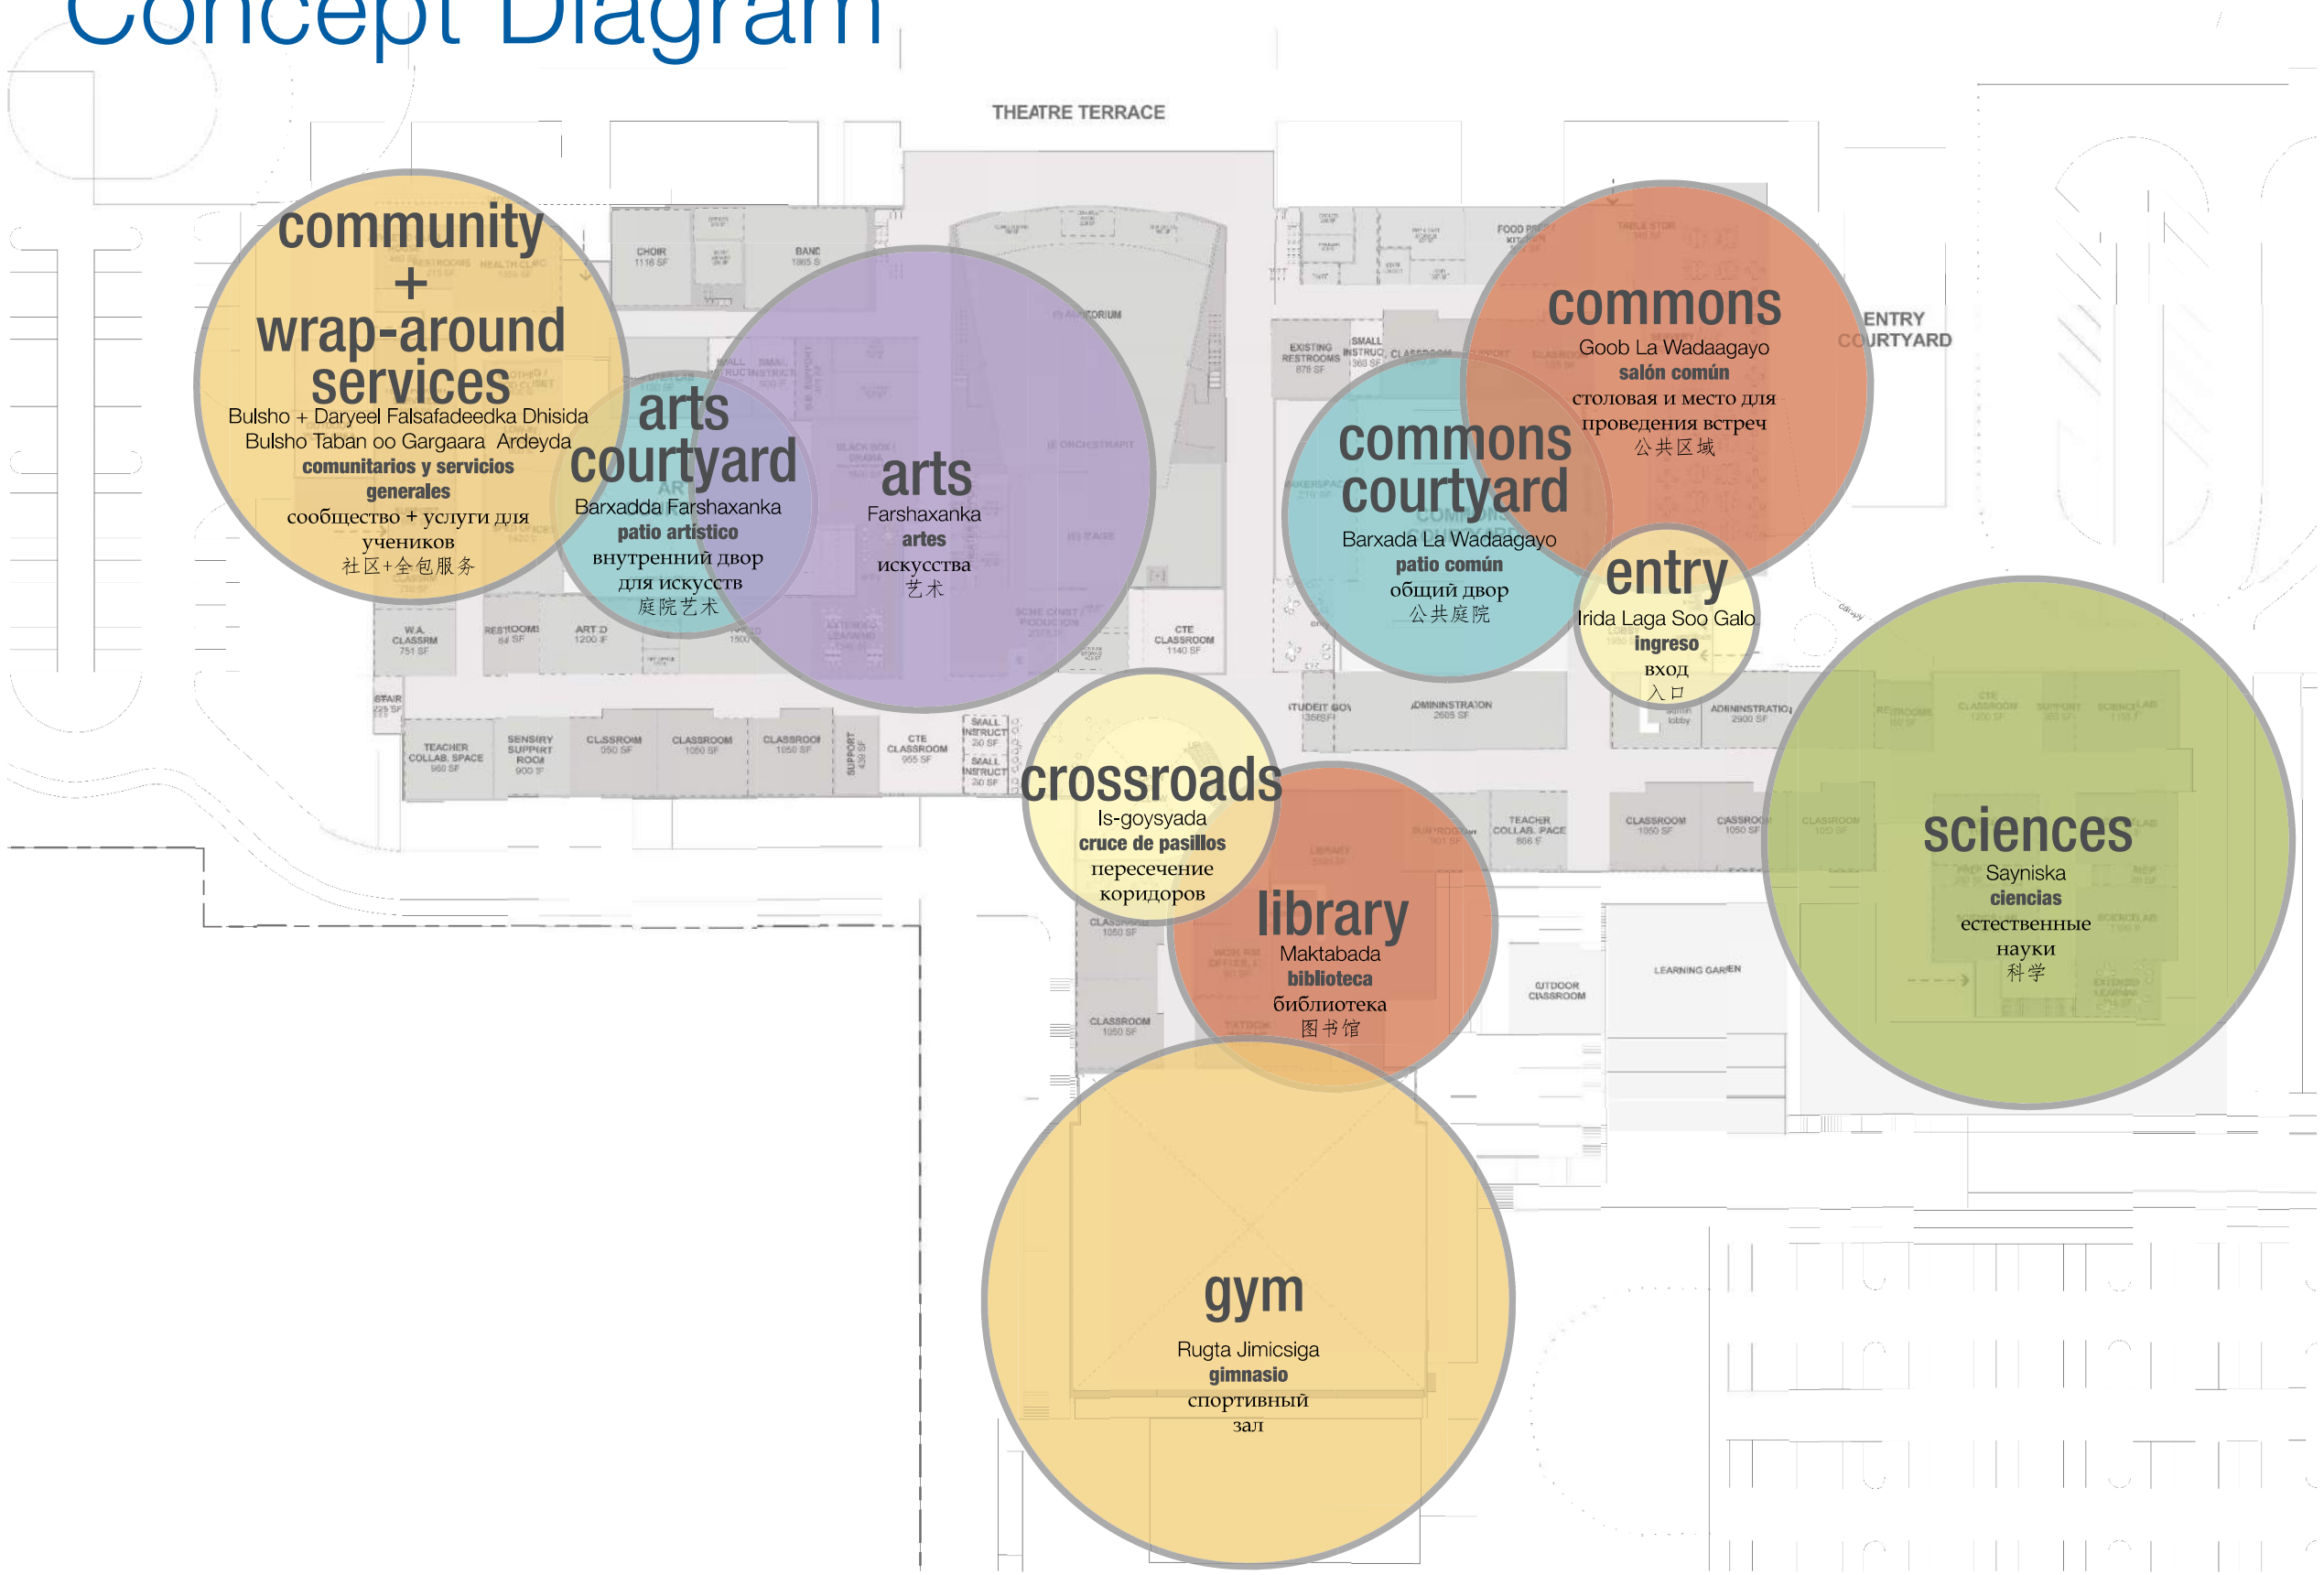

Crossroads

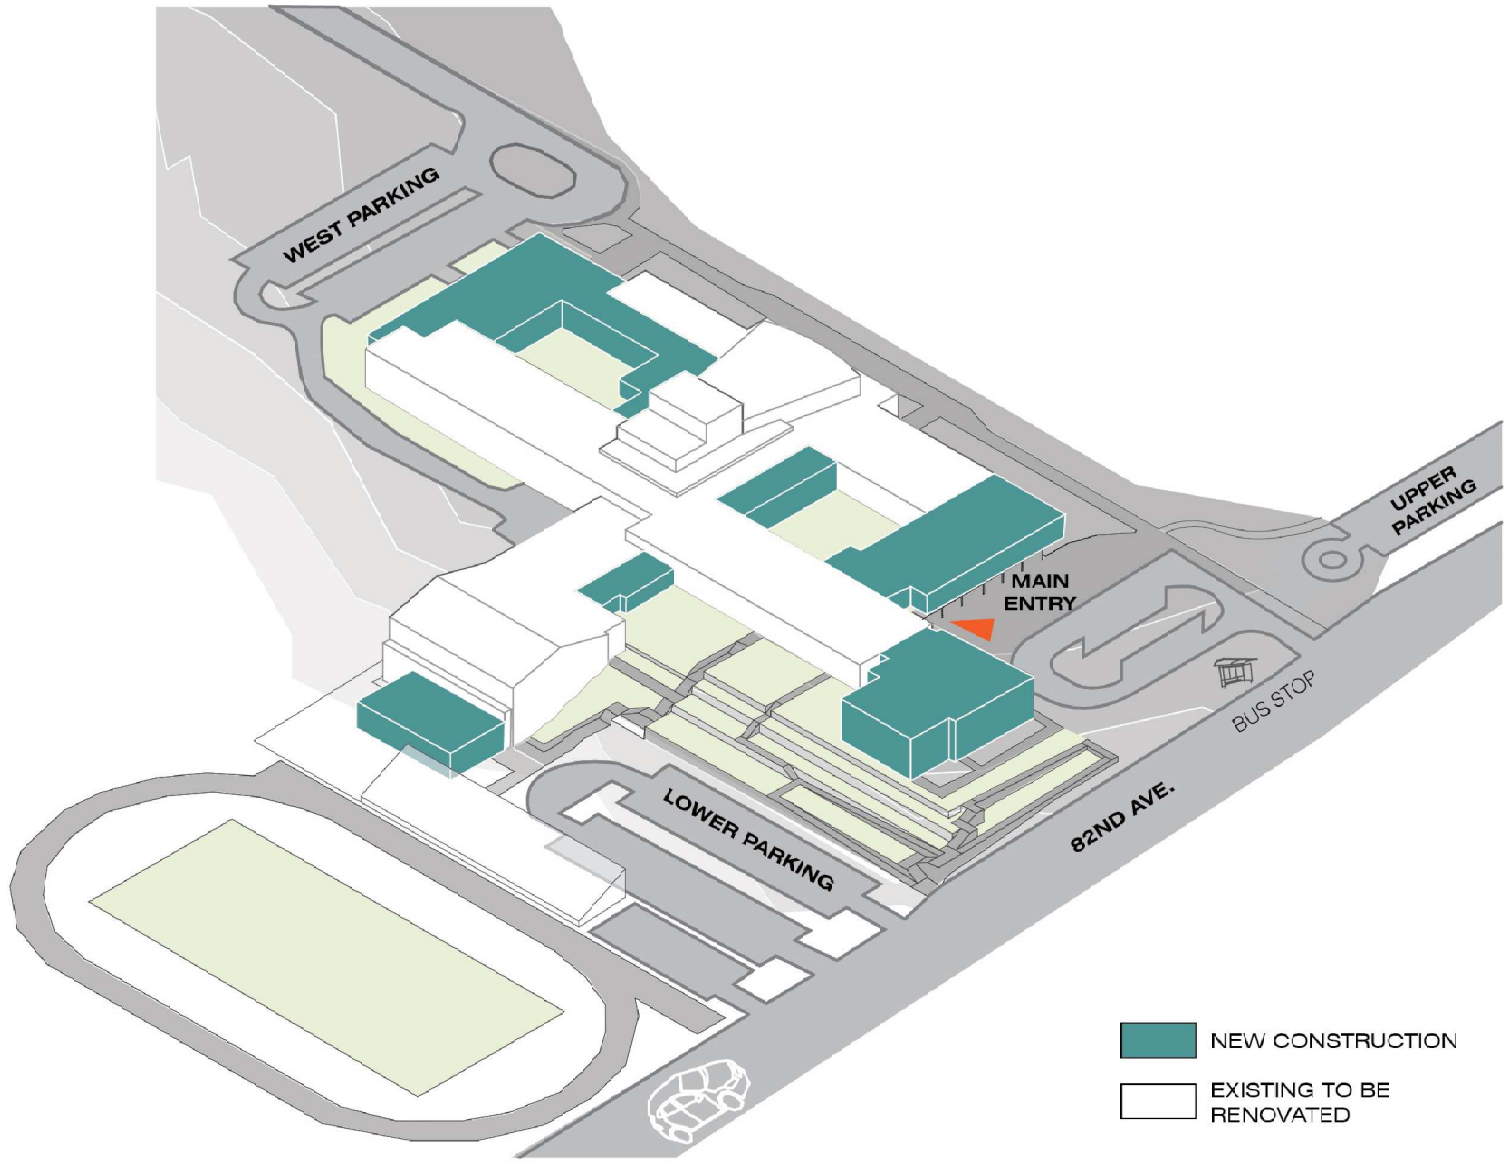

AREAS OF NEW CONSTRUCTION